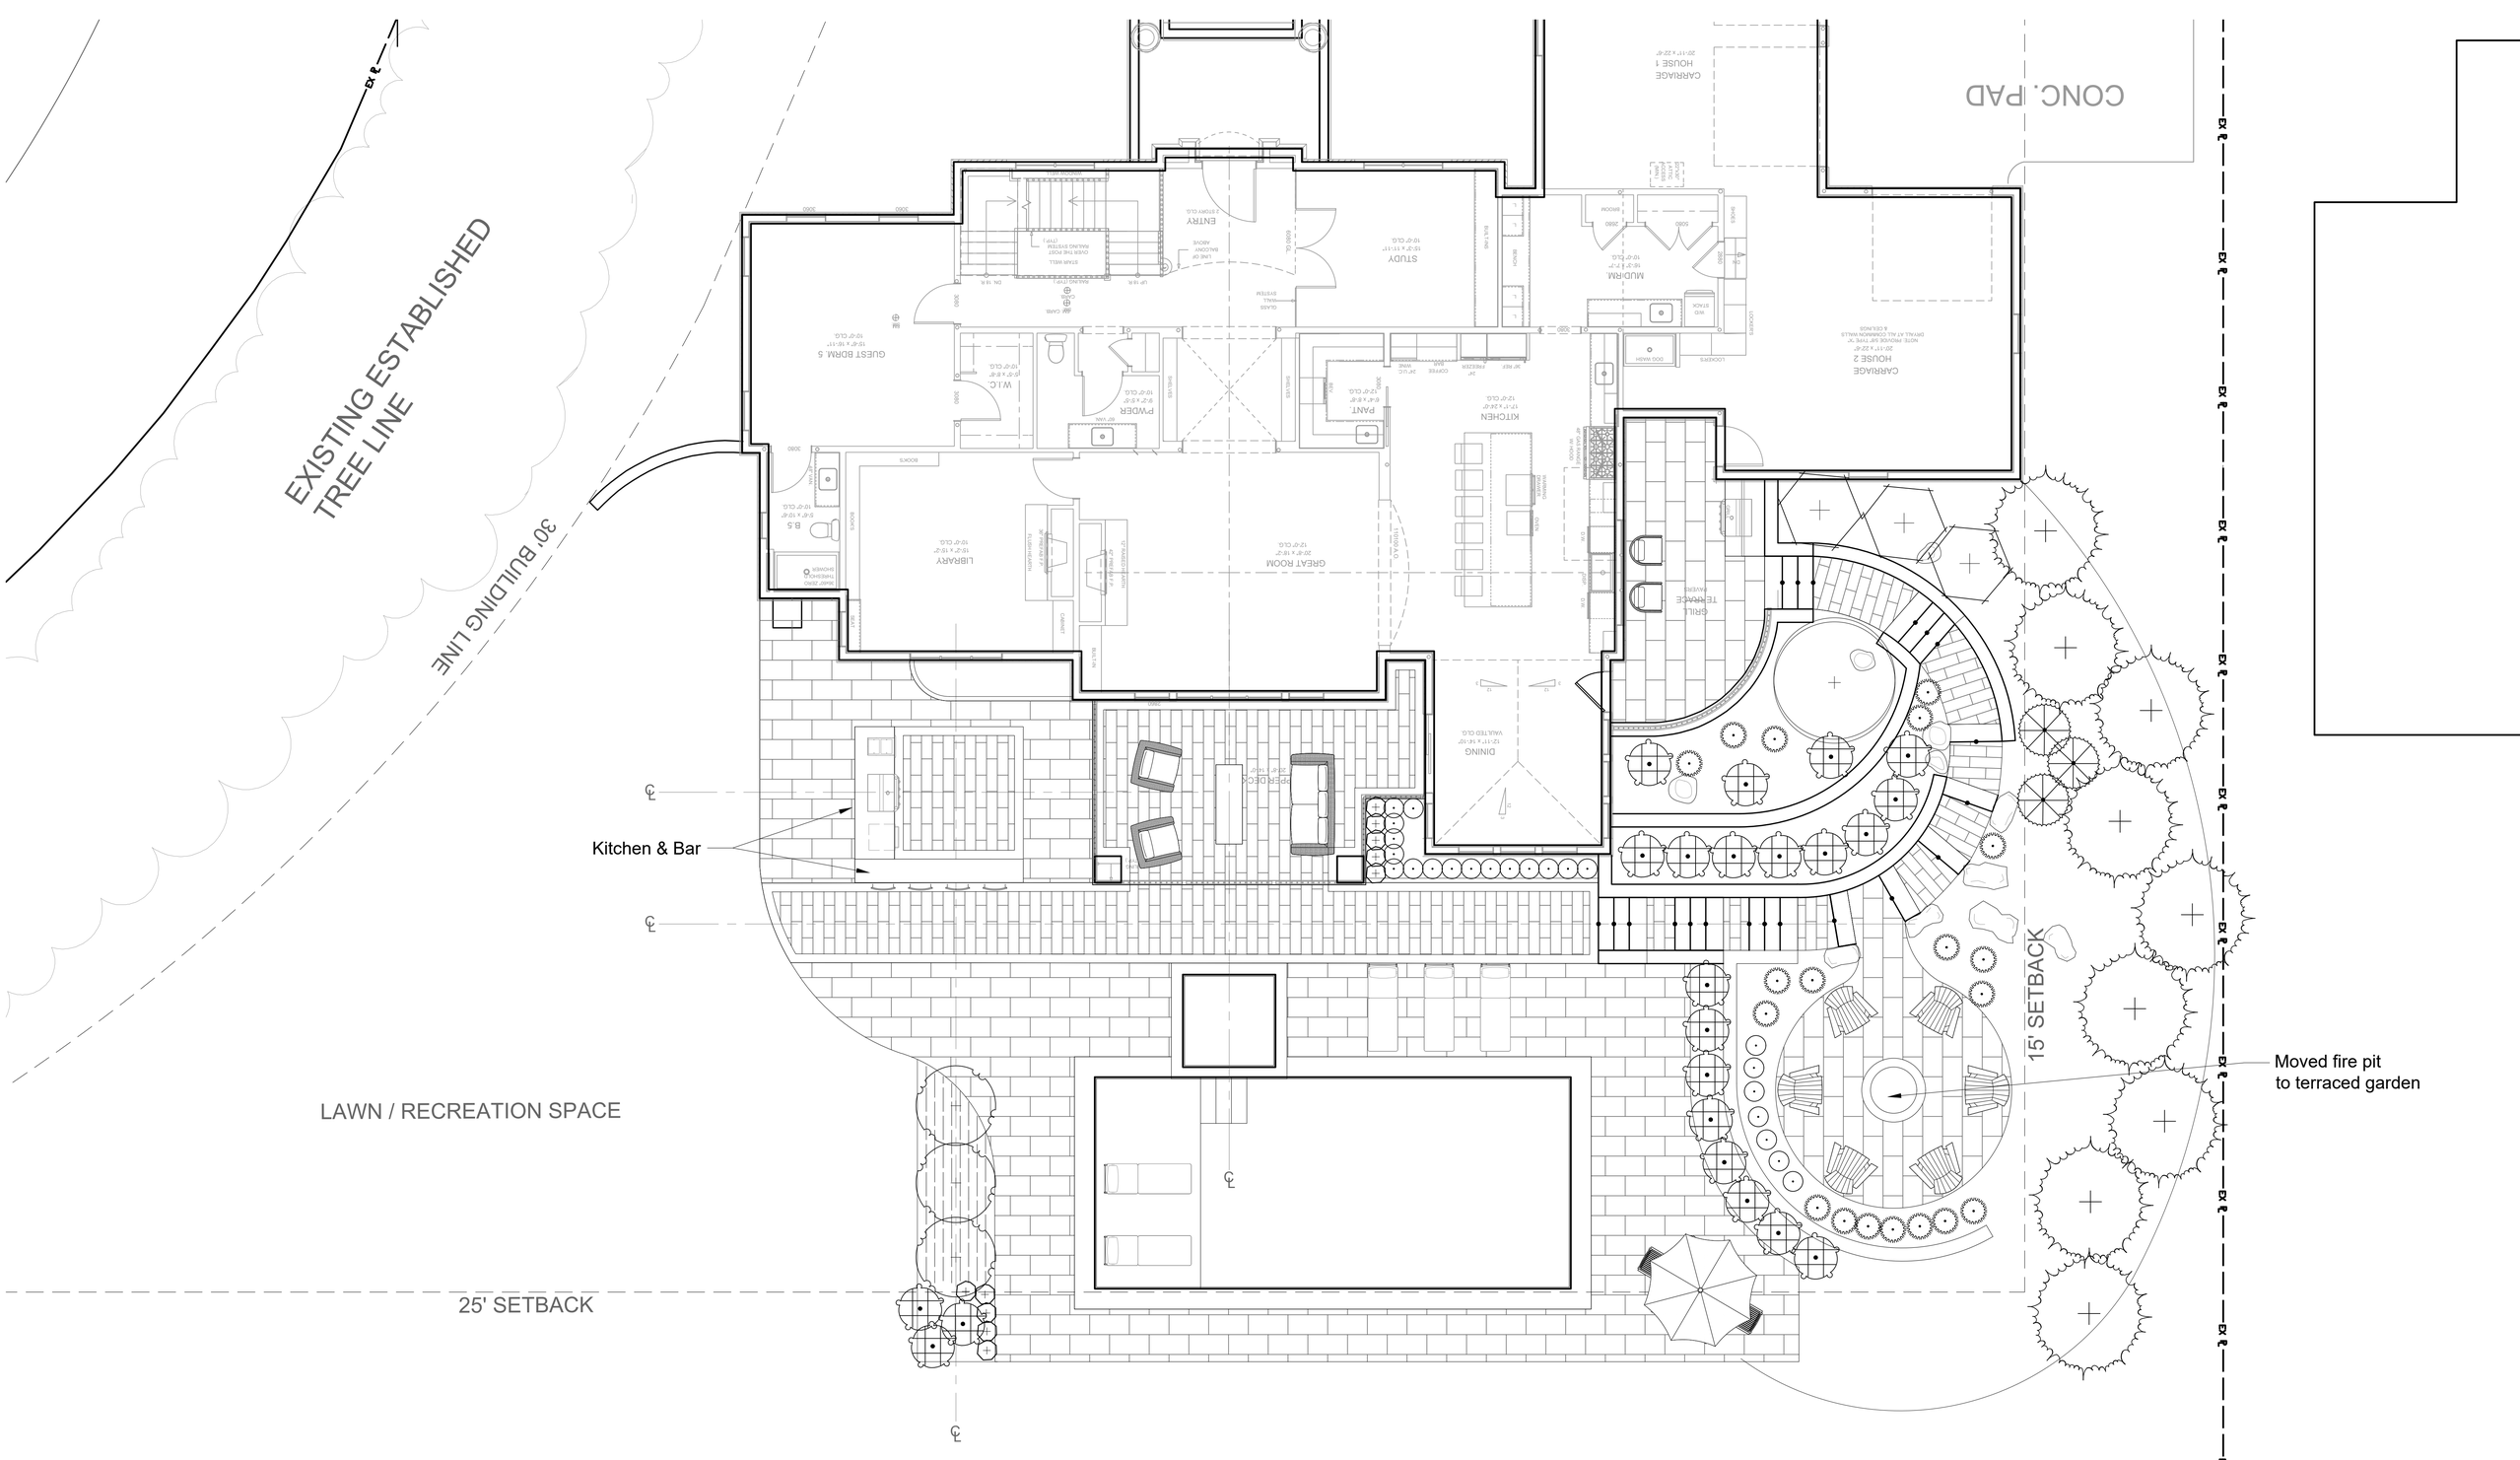


CONCEPT REVISION - PLAN

SANZILLO RESIDENCE

PREPARED FOR: 10011 ALLEN DRIVE, DUBLIN, OH 43017

DATE: 03/25/2026

NOTE: THIS DRAWING IS THE ORIGINAL WORK OF HIDDEN CREEK LANDSCAPING INC. CREATED SPECIFICALLY FOR THIS PROJECT. THESE DRAWINGS MAY NOT BE DISCLOSED, USED OR DUPLICATED IN ANY WAY WITHOUT THE WRITTEN CONSENT OF HIDDEN CREEK LANDSCAPING INC.

SIGNATURE: _____ DATE: _____