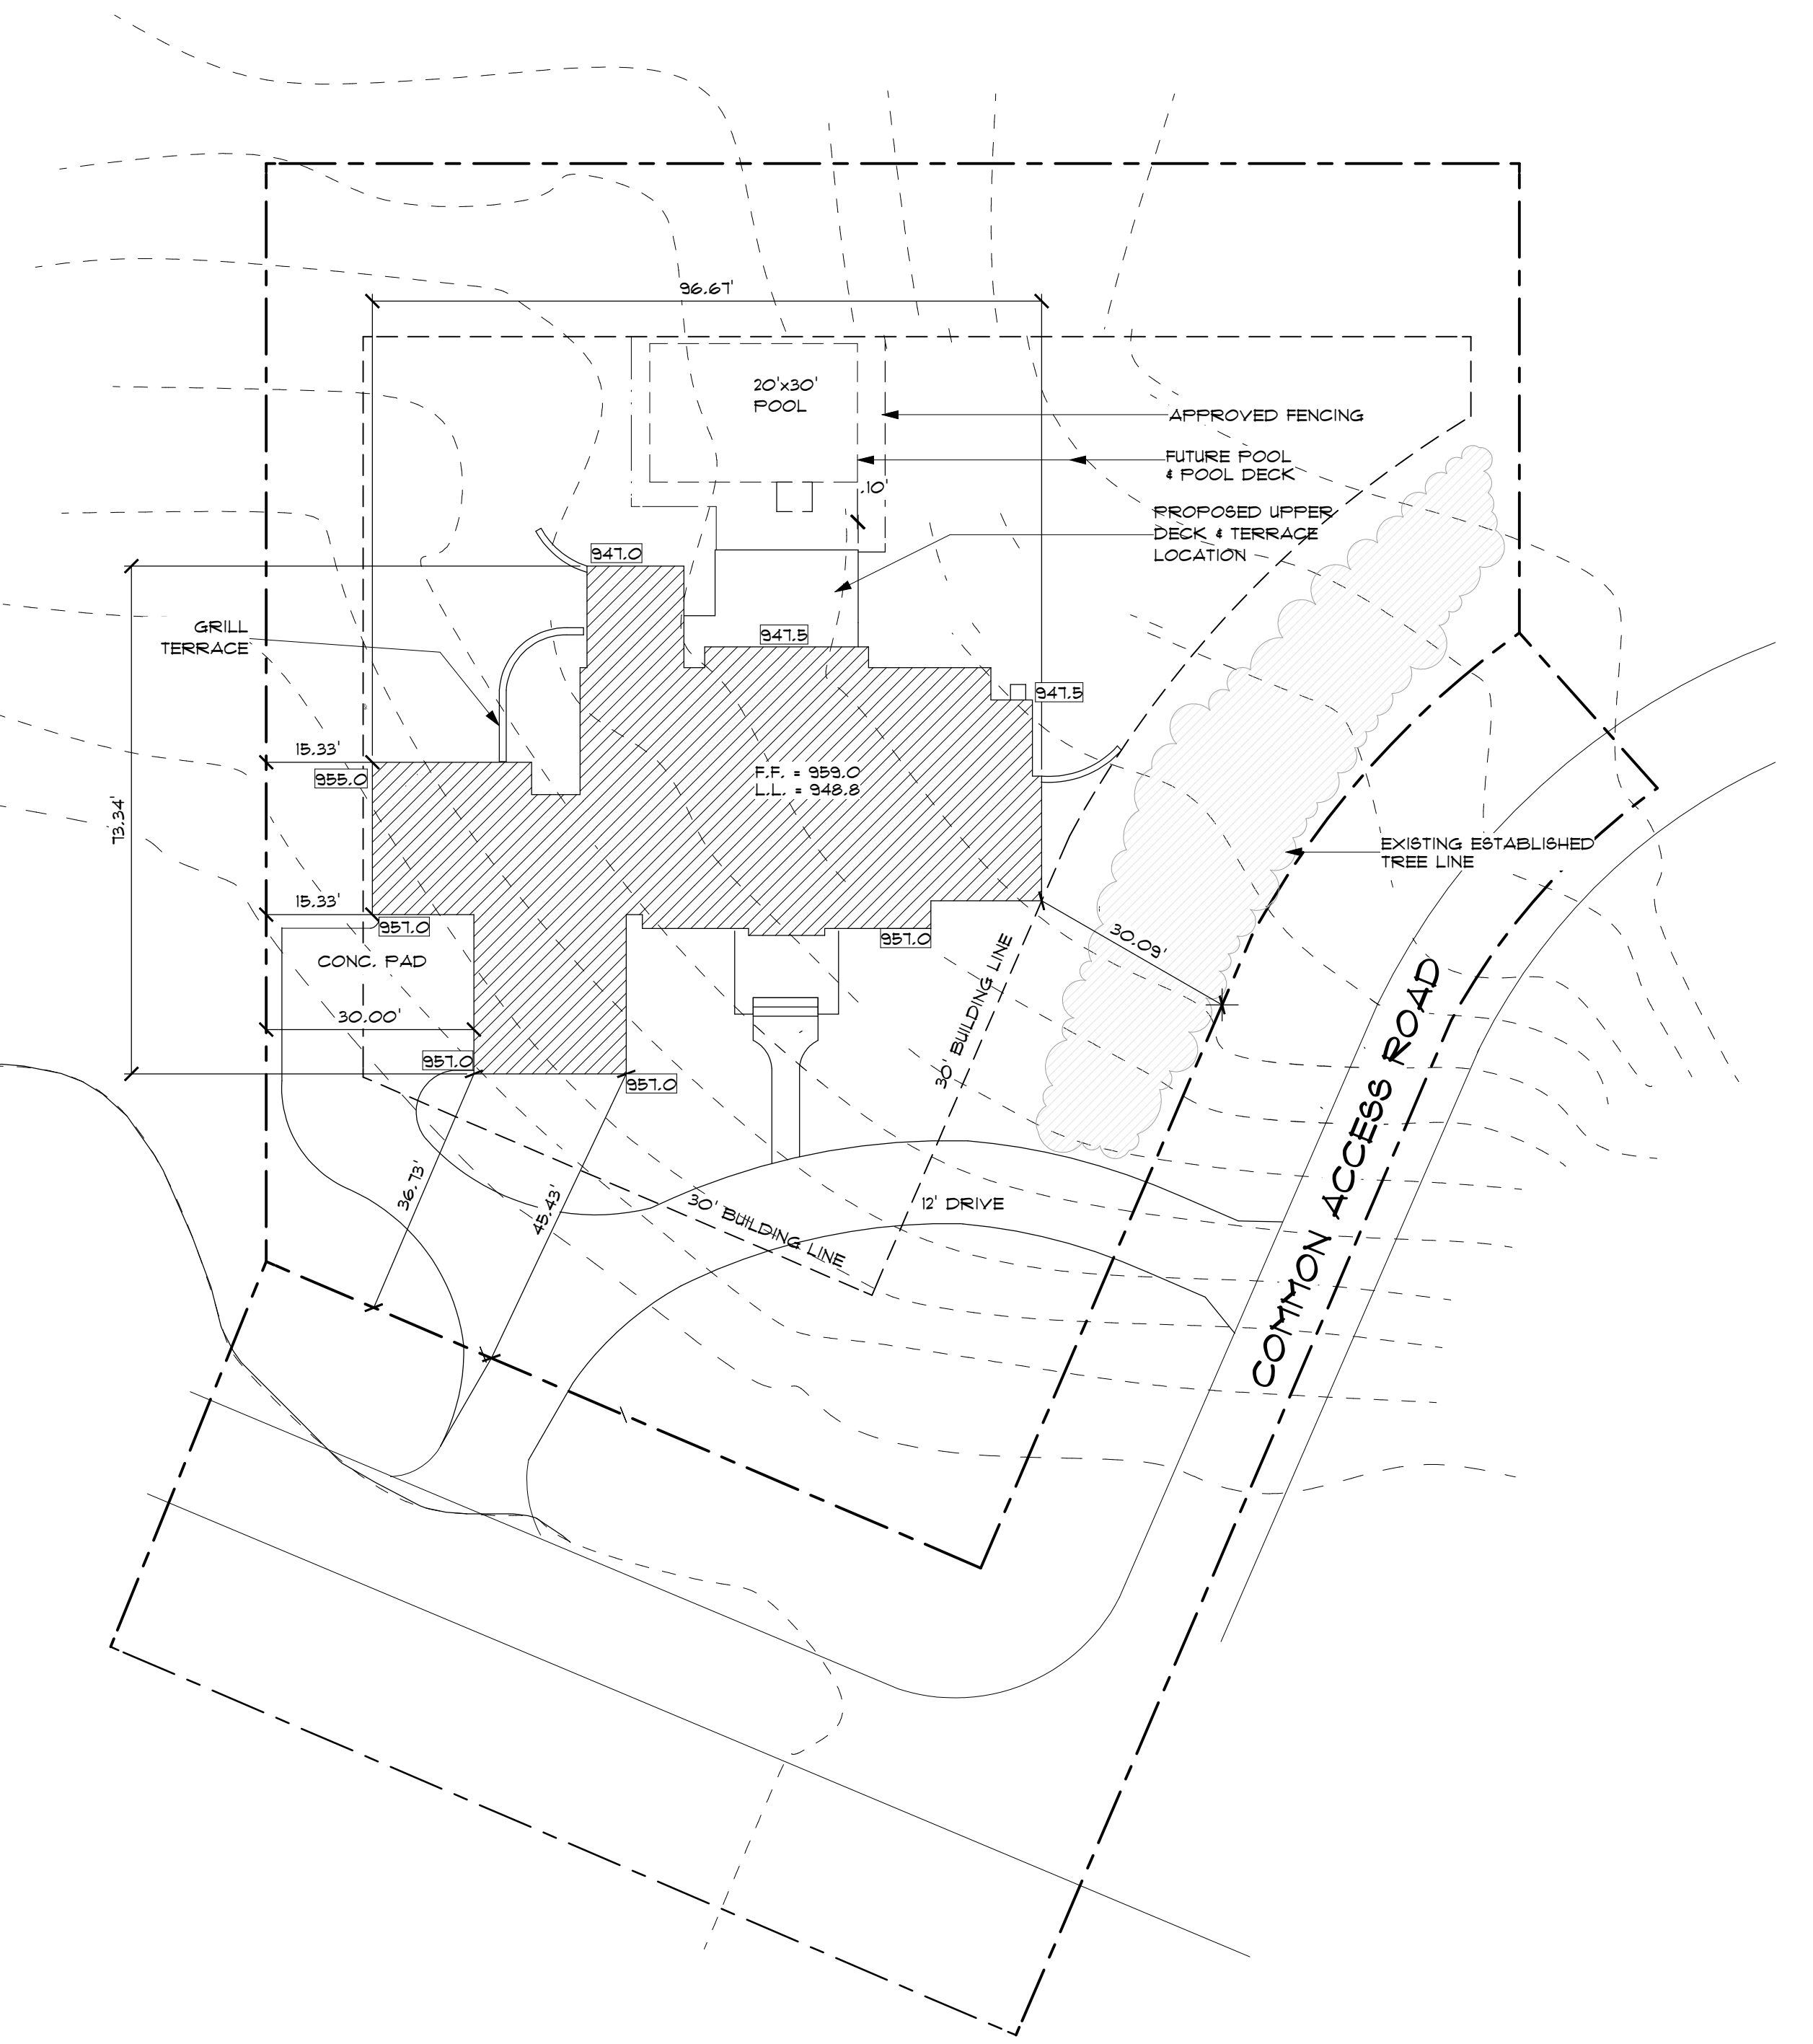


SITE STUDY

SCALE: 1" = 20'-0"

1011 ALLEN DRIVE, LOT 15 THE OAKS
DUBLIN, OHIO 43016